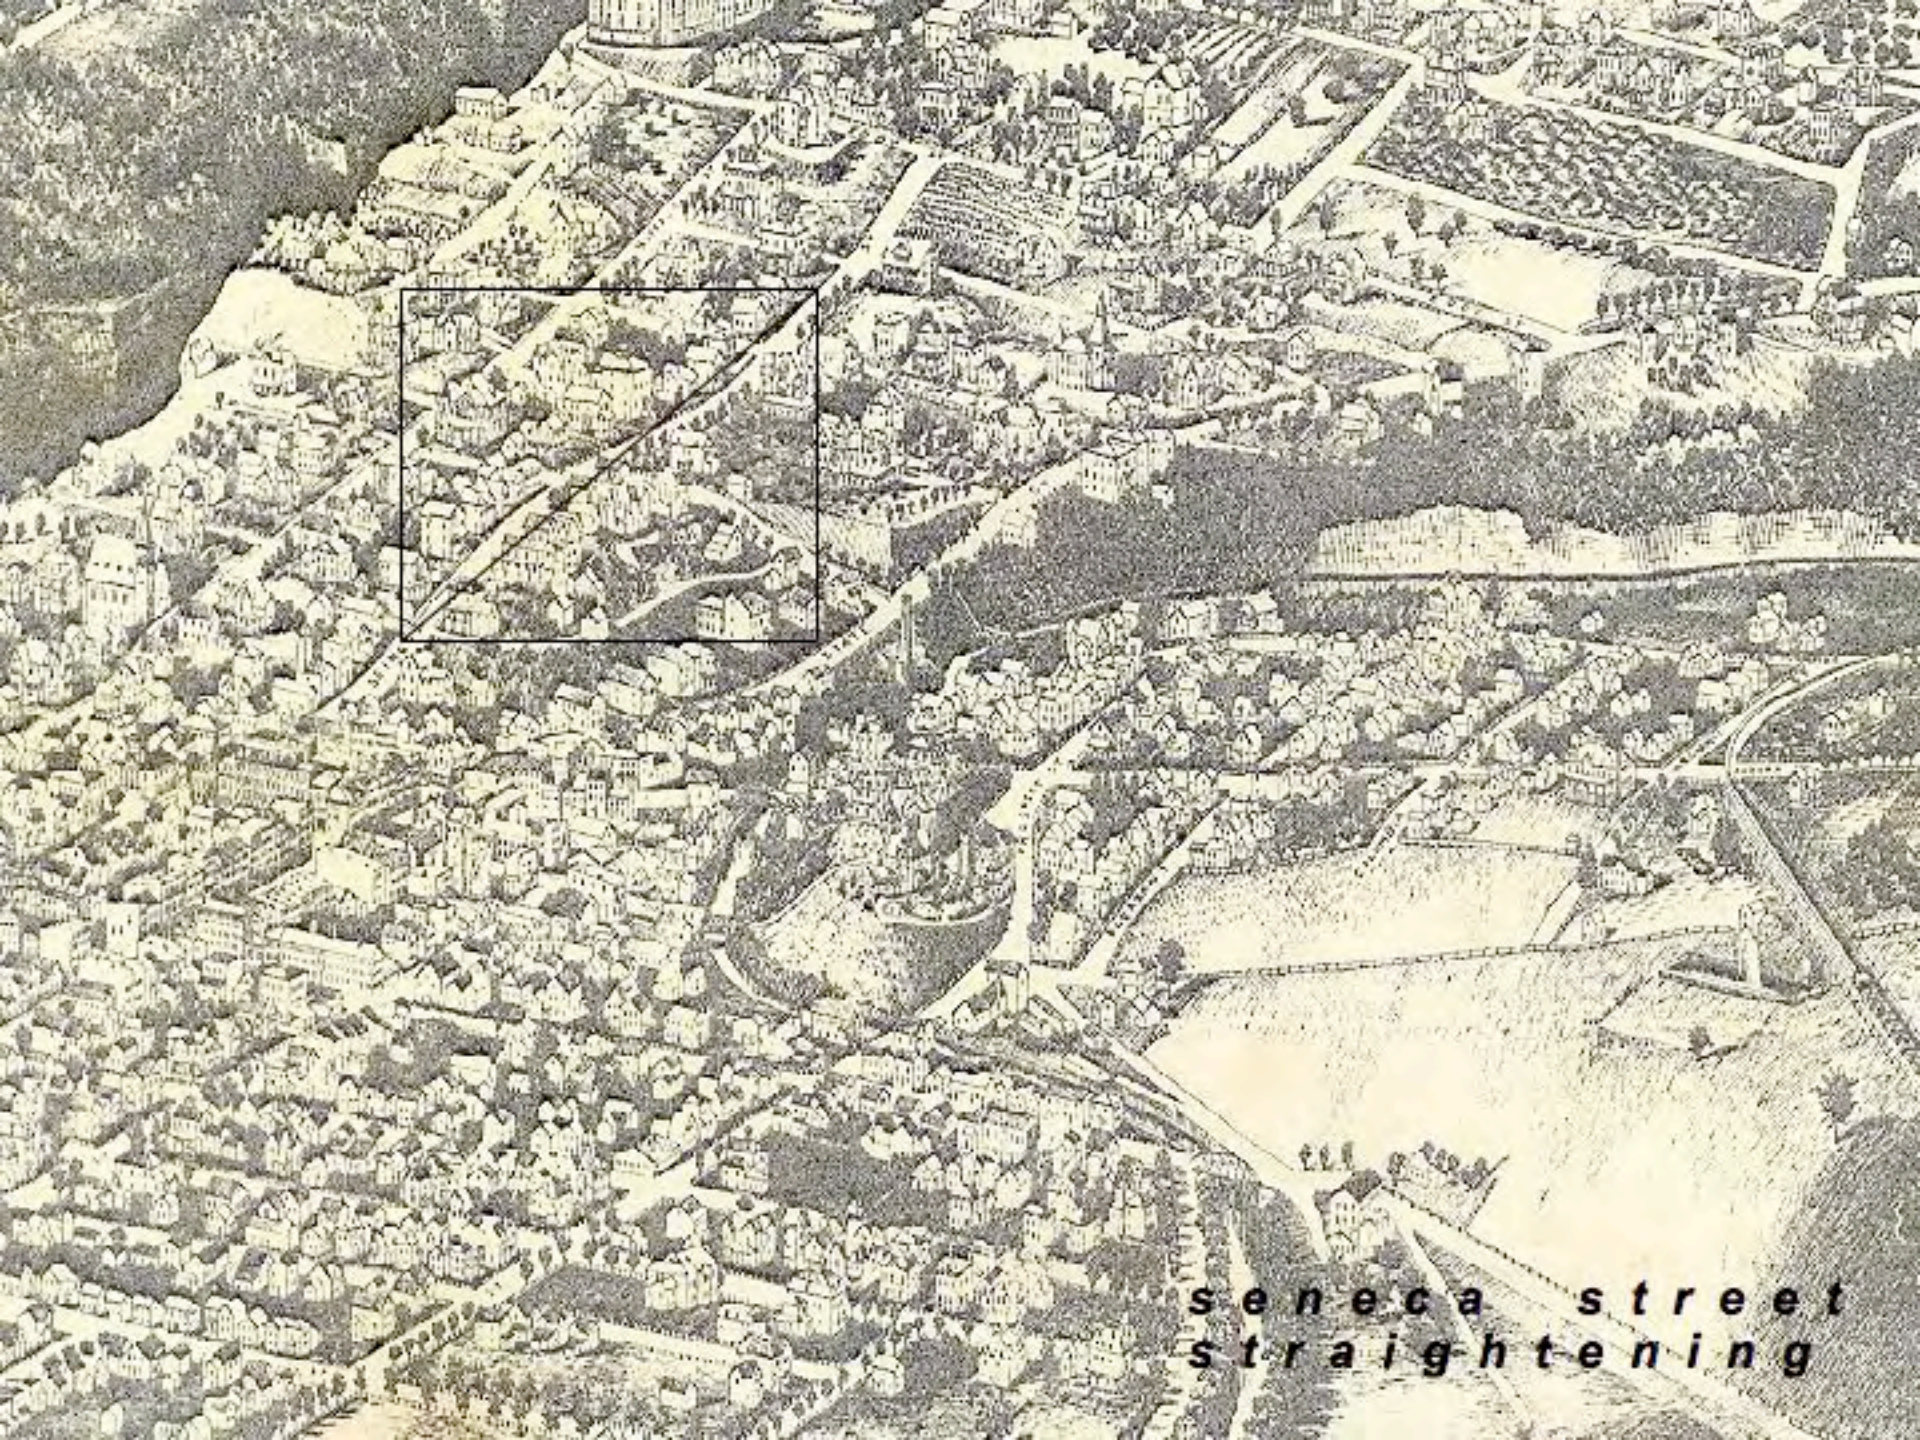
seneca street
straightening

straightened floor pattern

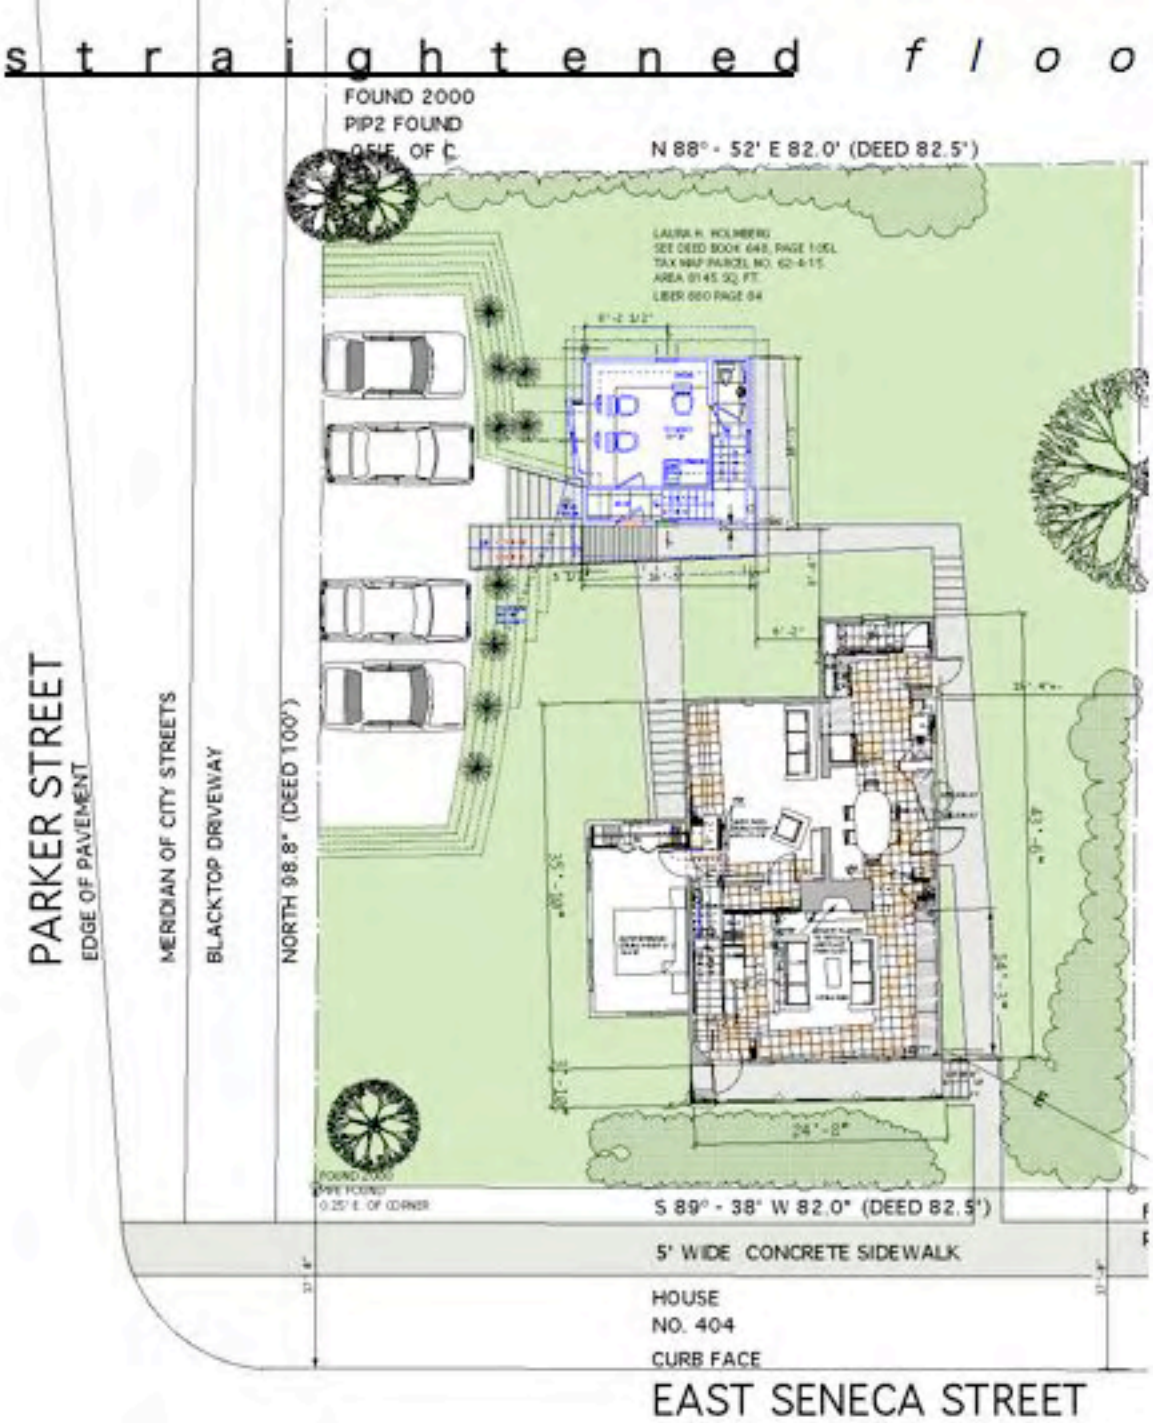

Second Floor Plan

San Gimignano, Tuscany

Ithaca, NY

tower on the hill

TOWER
ELEVATION

A-501

E

A

F

B

G

C

H

D

m a g r i t t e ' s
l a c h a m b r e

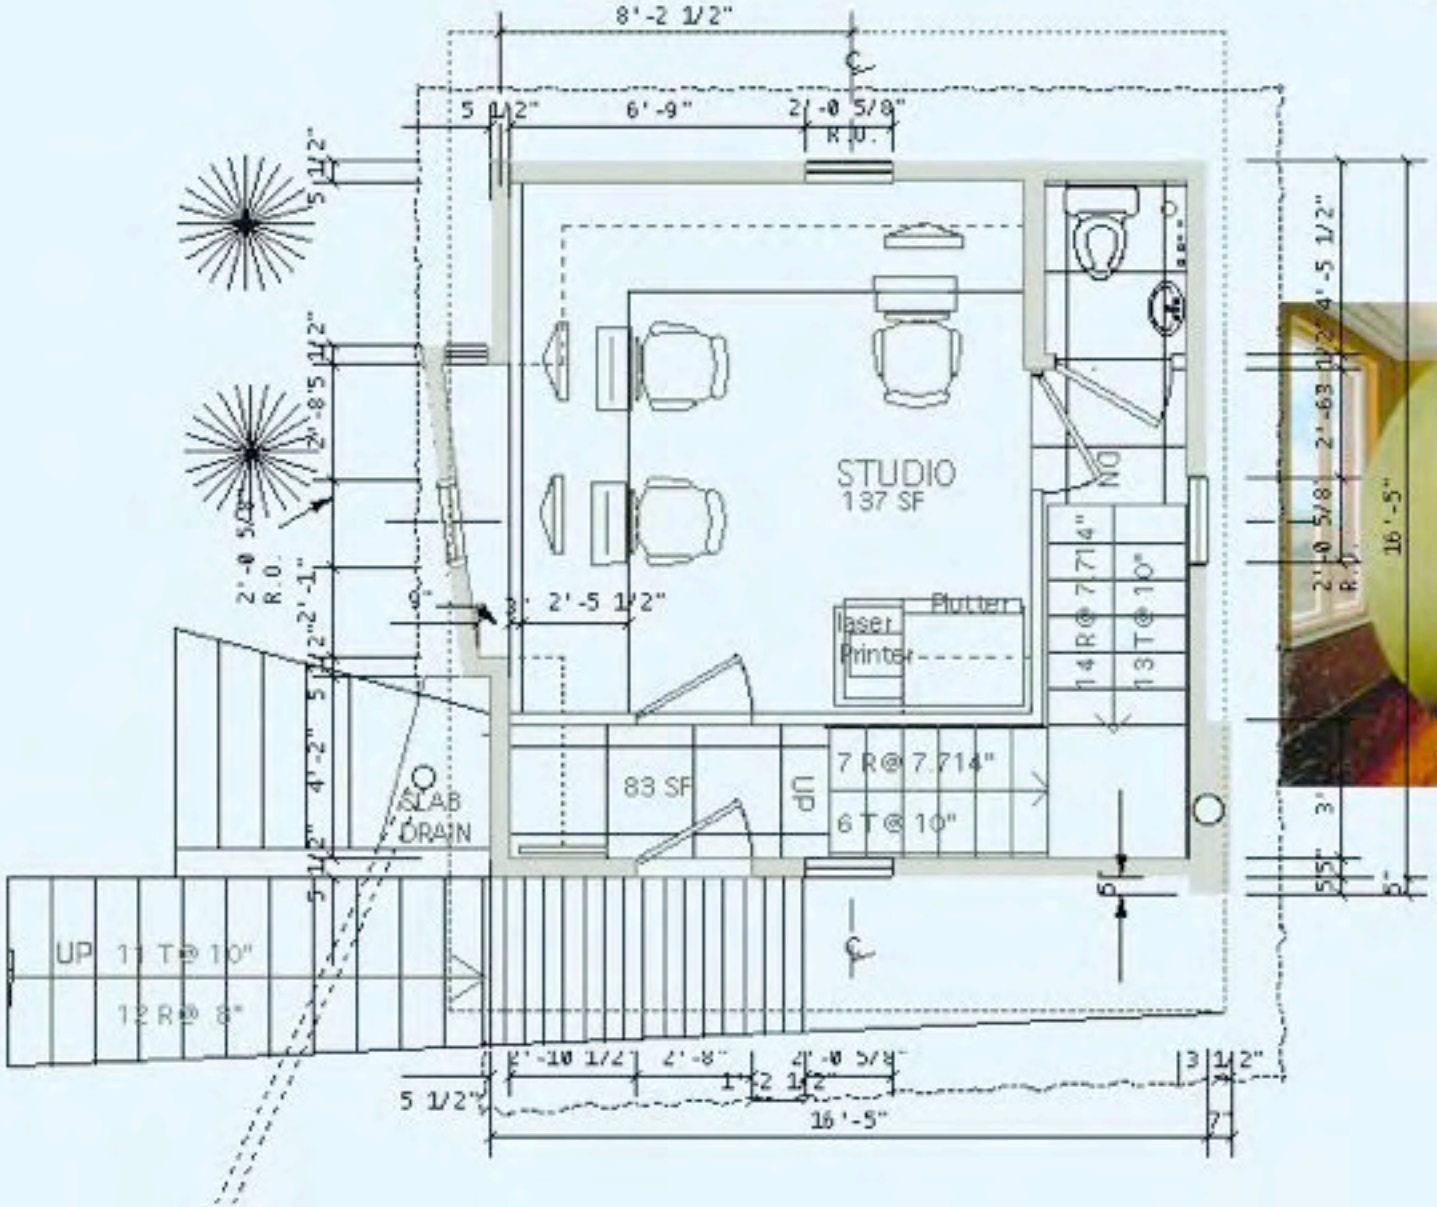

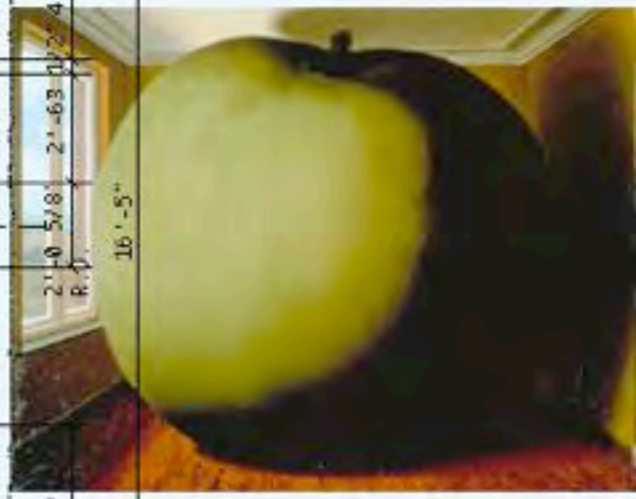

t o w e r
s e c t i o n
o n t h e h i l l

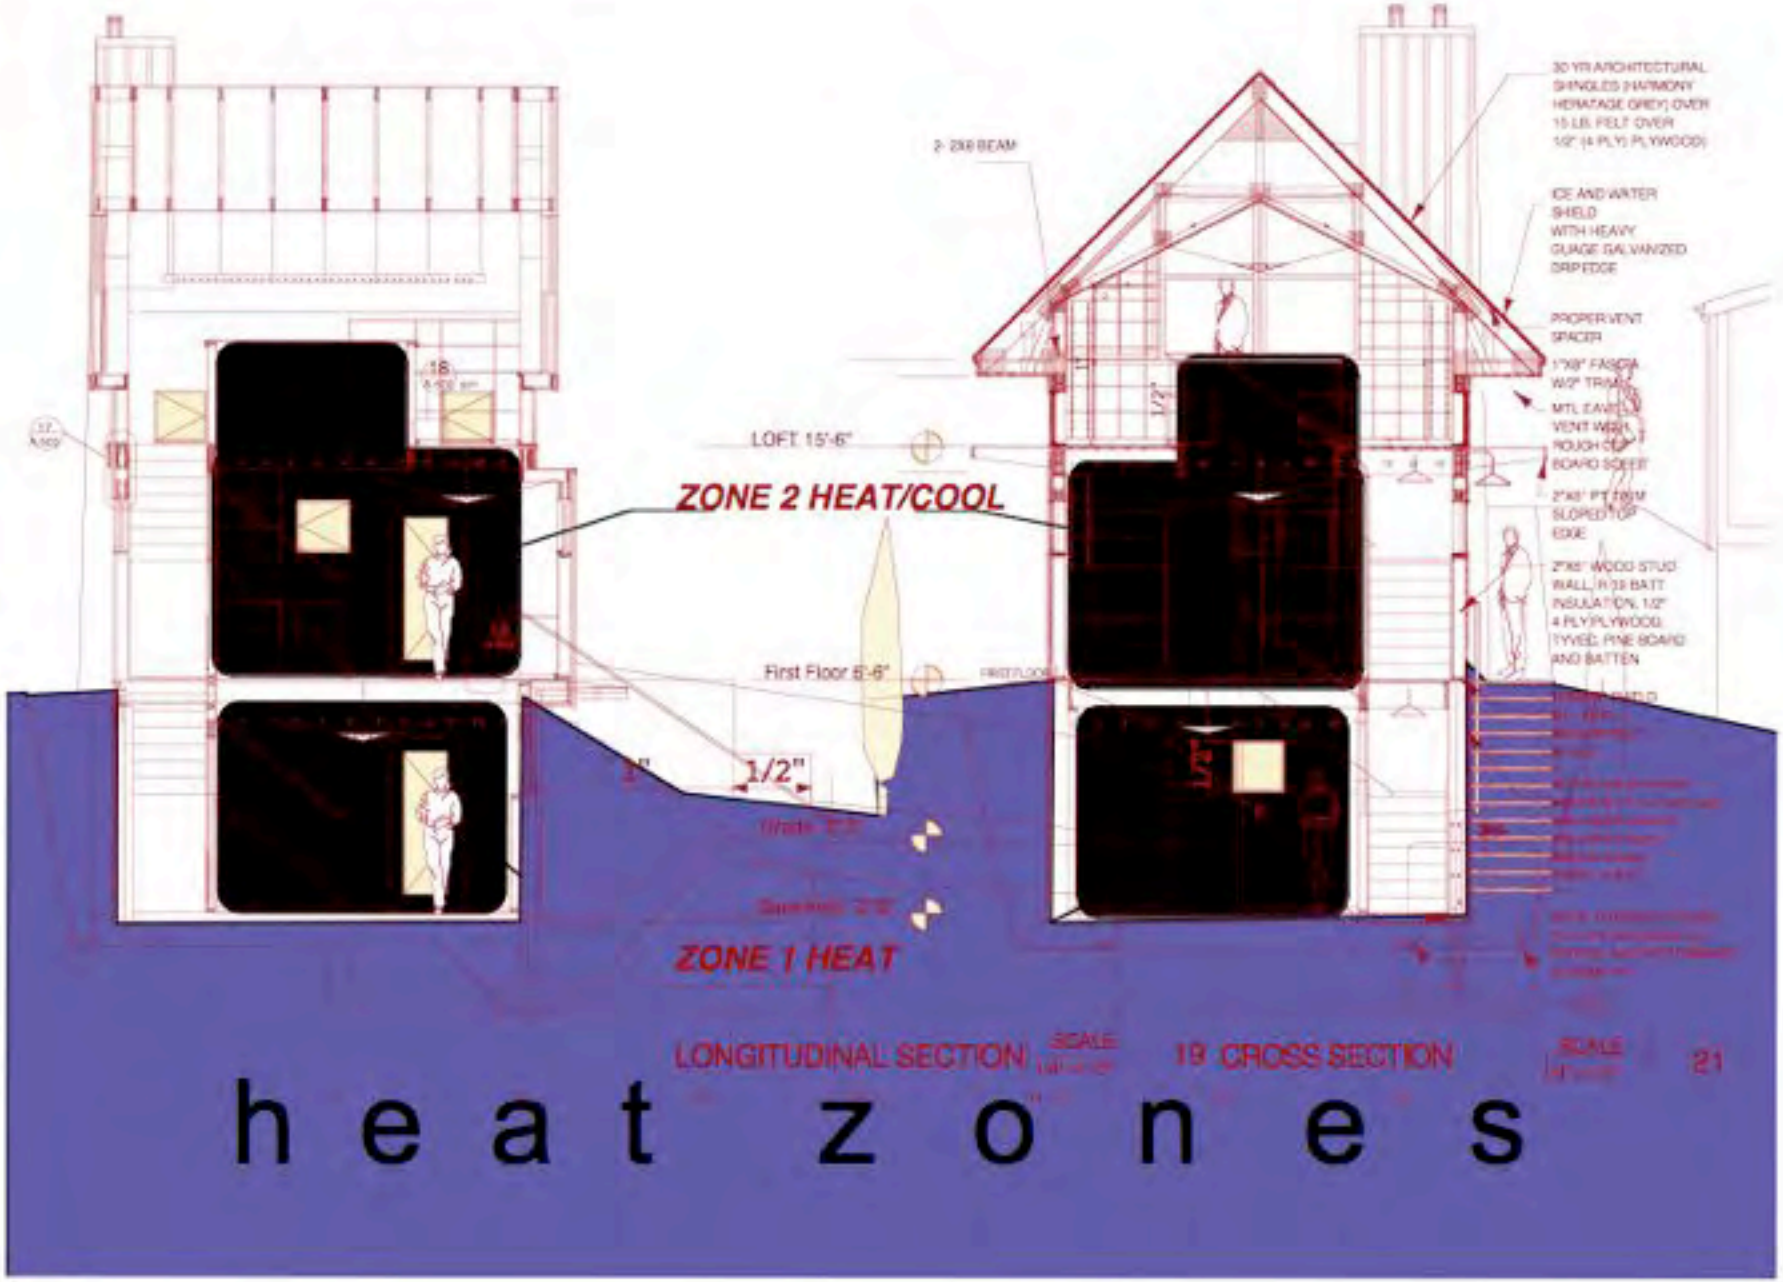
30 YR ARCHITECTURAL SHINGLES (HARMONY HERITAGE GREY) OVER 15 LB. FELT OVER 1/2" (4 PLY) PLYWOOD
2- 2X8 BEAM
ICE AND WATER SHIELD WITH HEAVY GUAGE GALVANIZED DRIP EDGE
PROPER VENT SPACER
LOFT 15'-6"
ZONE 2 HEAT/COOL
2"X8" WOOD STUD WALL, R-13 BATT INSULATION, 1/2" 4 PLY PLYWOOD, TYVEK, PINE BOARD AND BATTEN
First Floor 5'-6"
1/2"
ZONE 1 HEAT
LONGITUDINAL SECTION
19 CROSS SECTION
21
heat zones

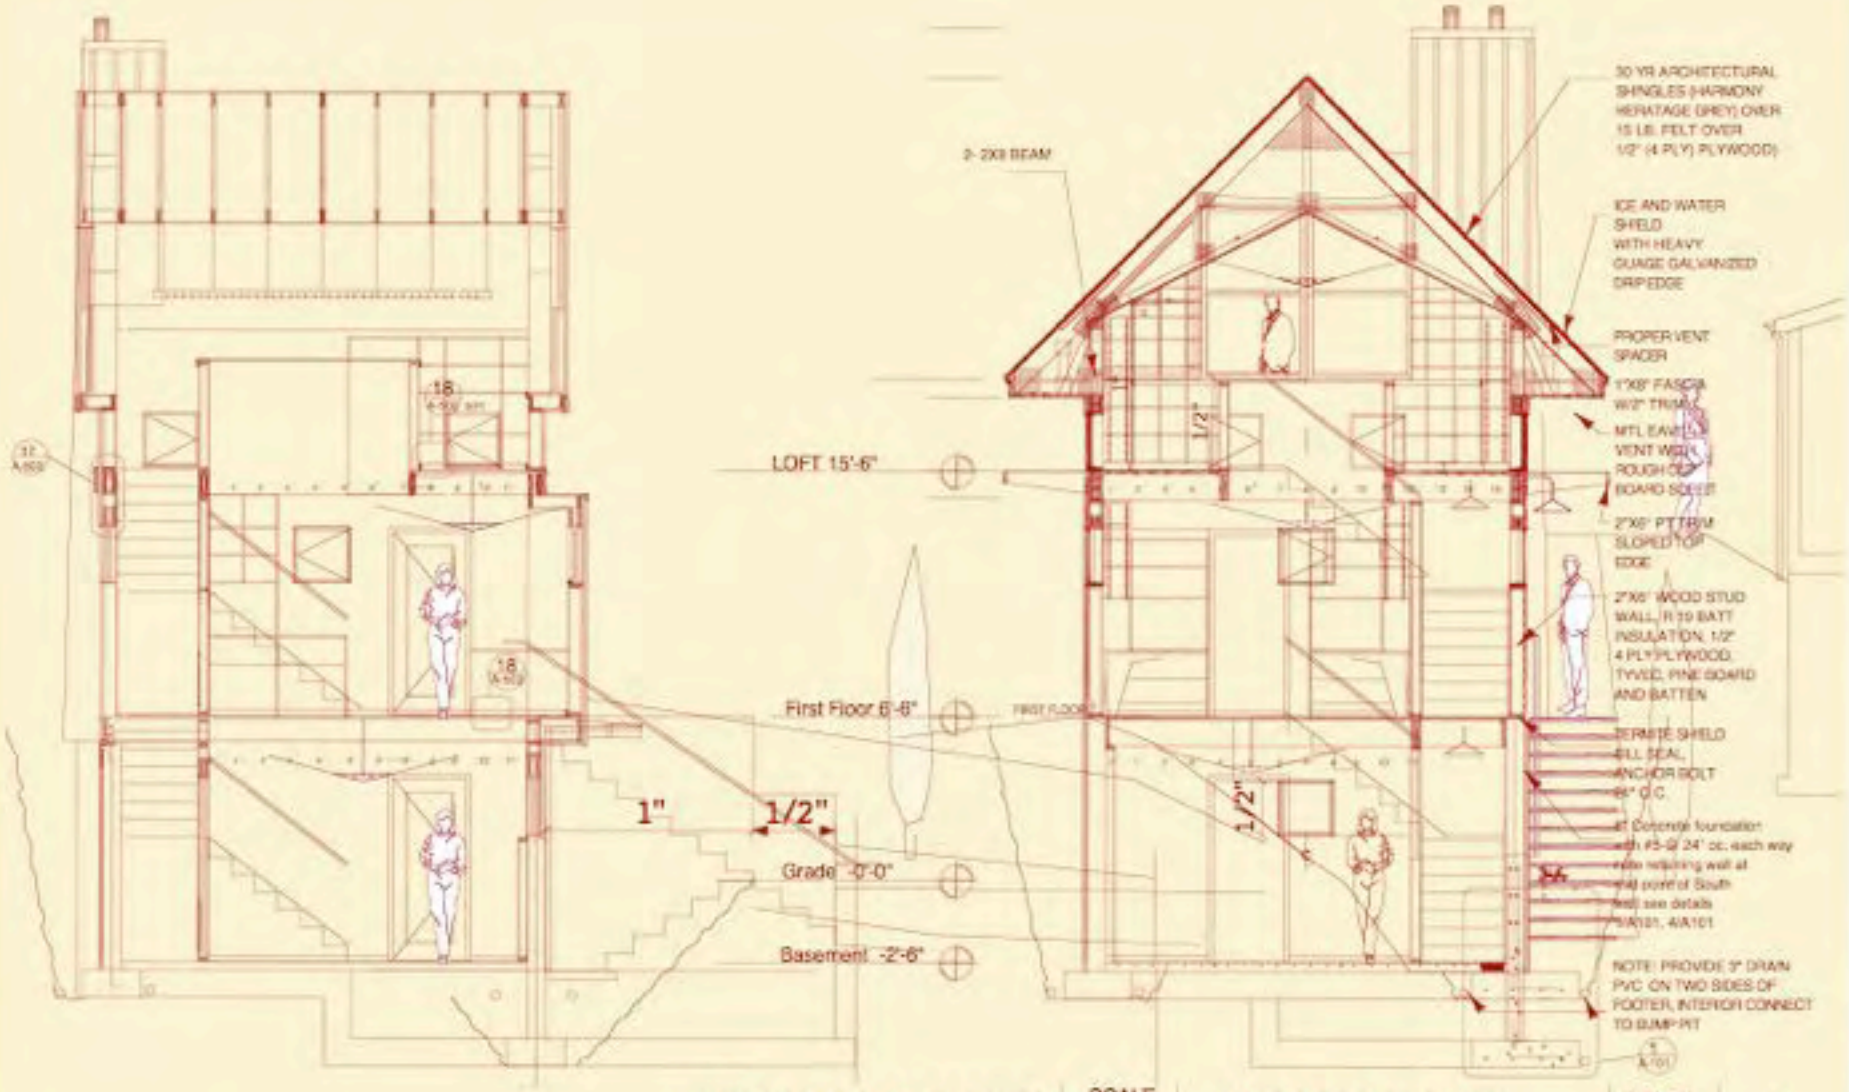

LONGITUDINAL SECTION SCALE 1/4"=1'-0"

19 CROSS SECTION SCALE 1/4"=1'-0"

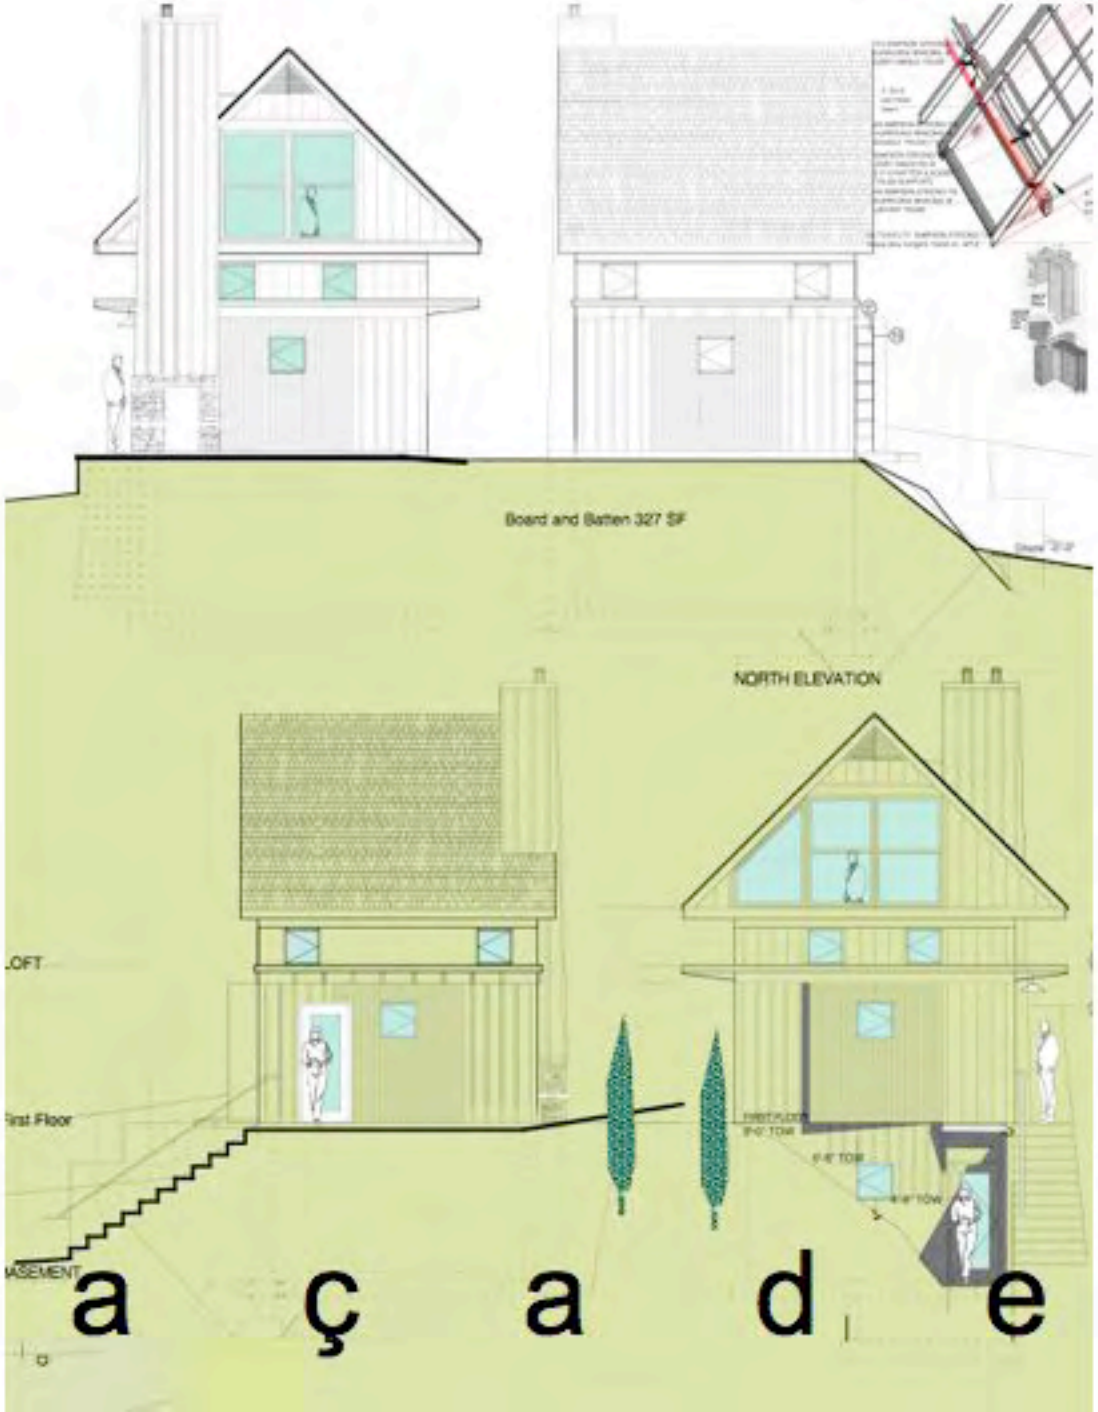
Board and Batten 327 SF
NORTH ELEVATION
LOFT
First Floor
BASEMENT

F a ç a d e s

s o i l

s t a t i o n

s t u d i o f l o o r

p e r i m e t e r

l a y e r s

w a l k

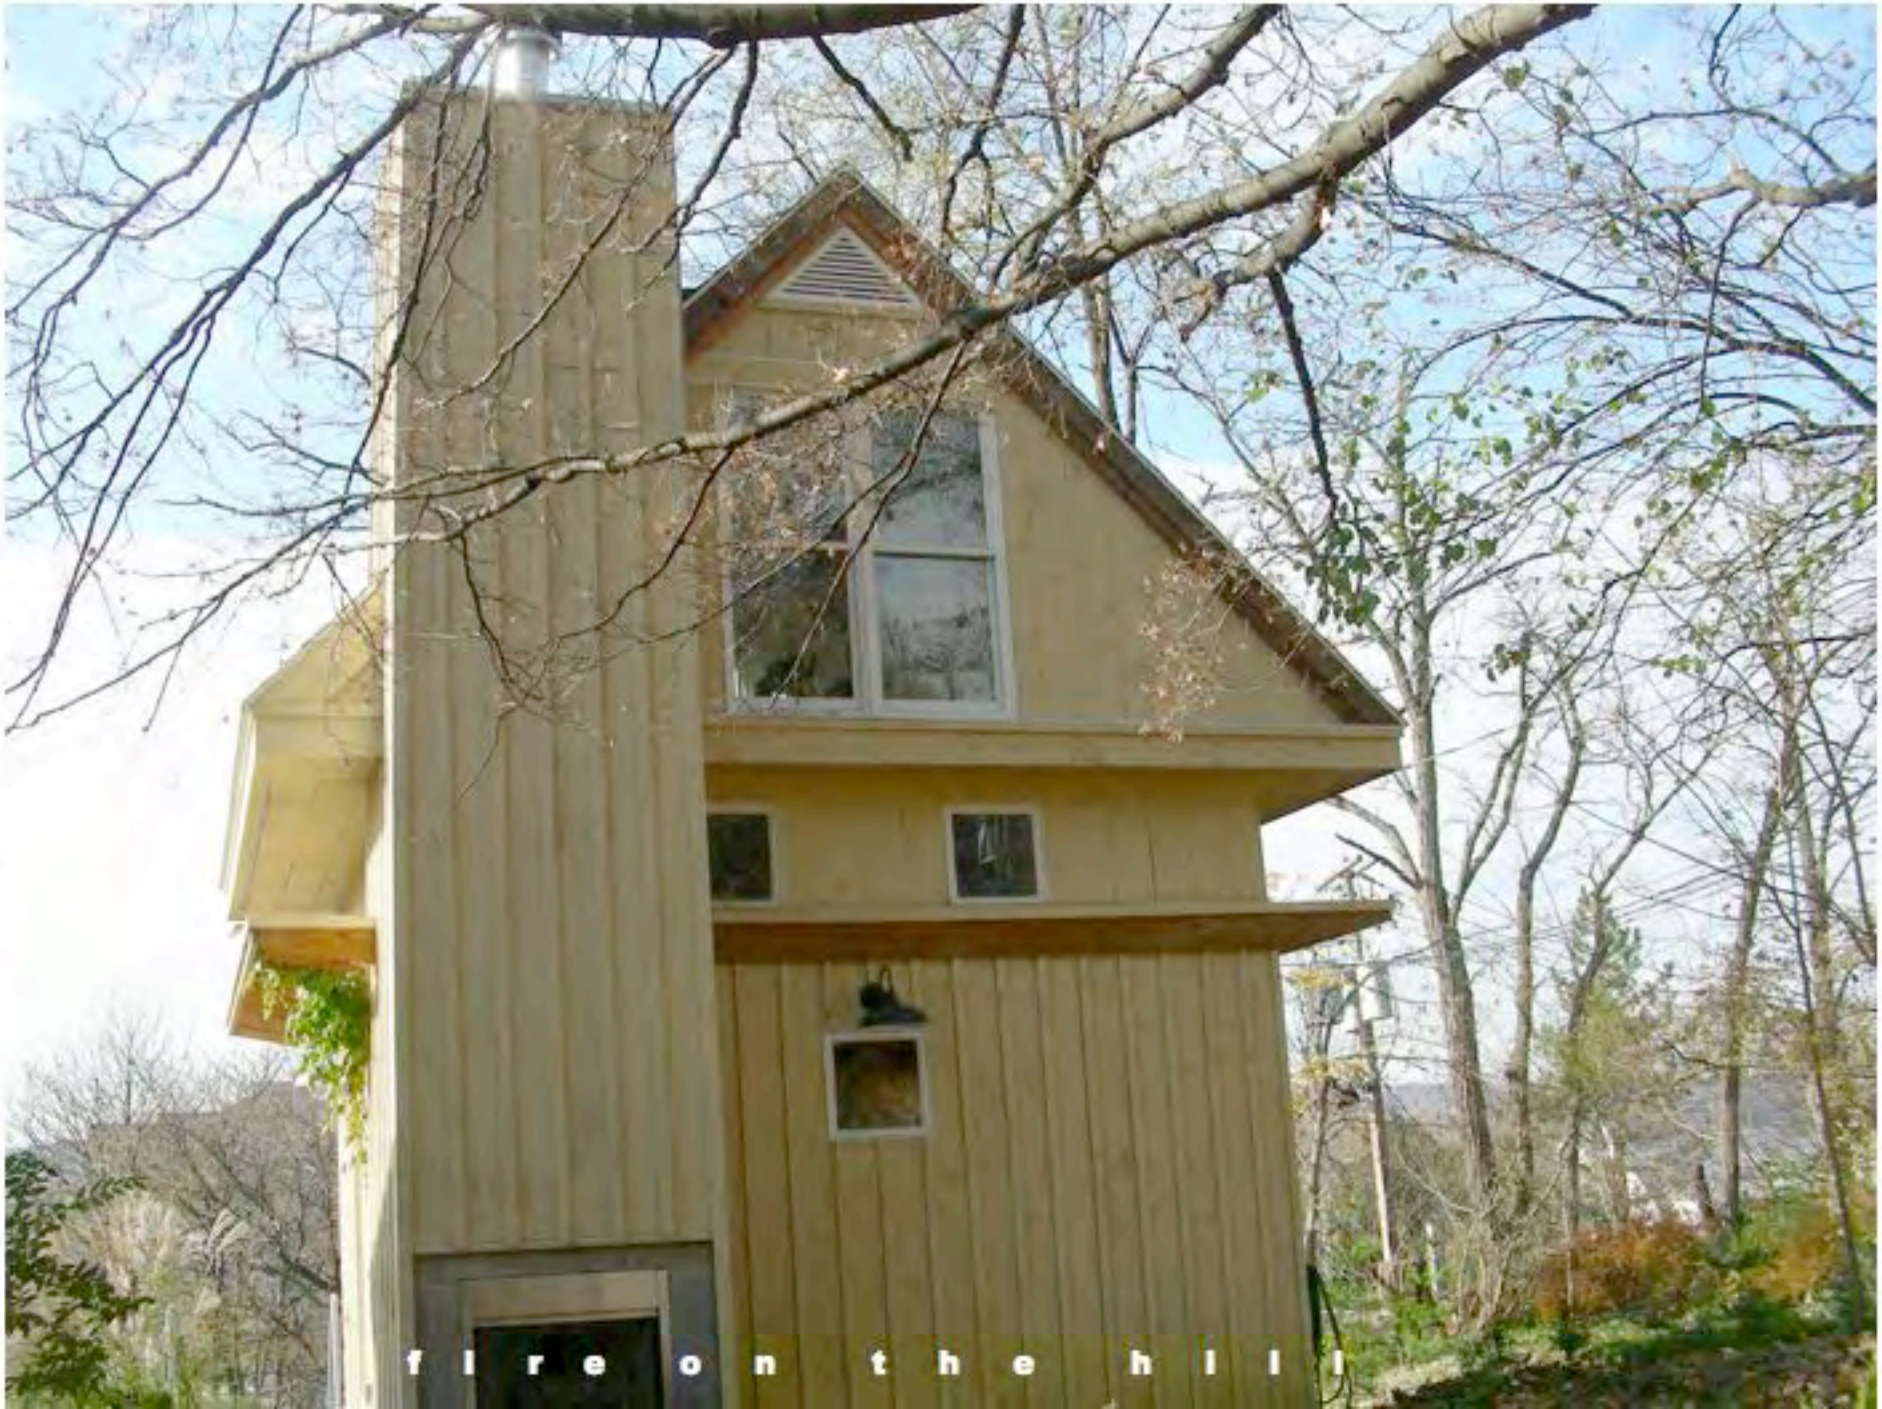
f i r e o n t h e h i l l

aia sny 2006
AWARDS

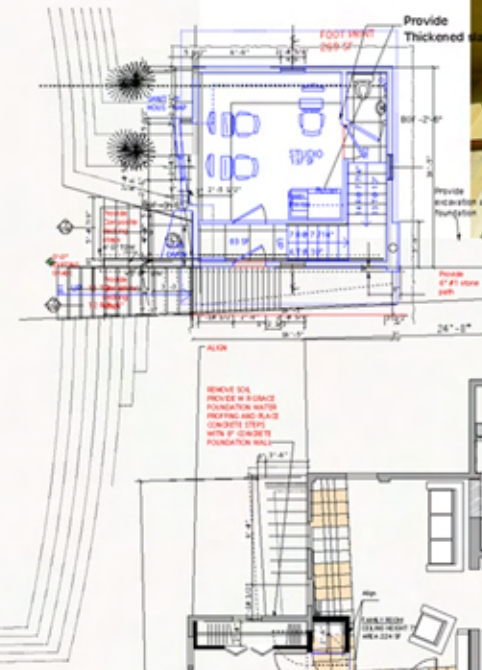

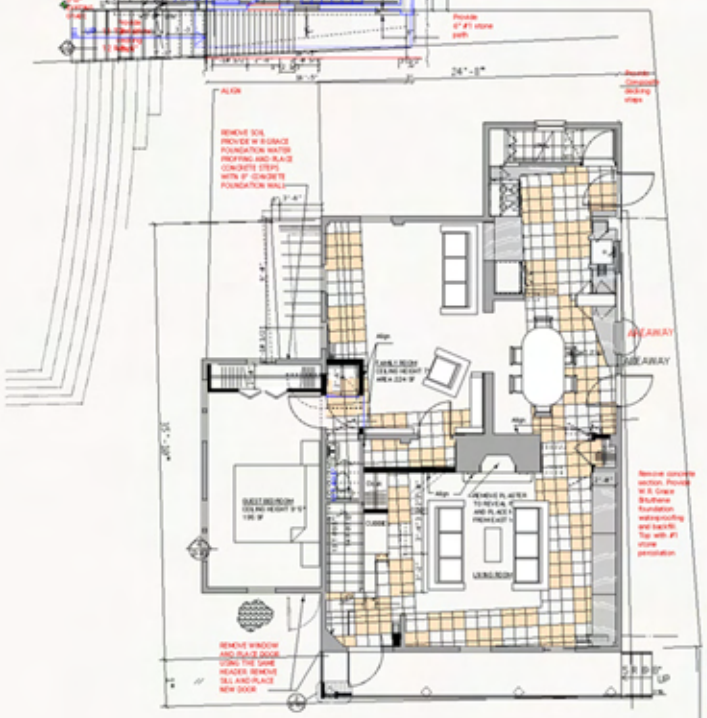

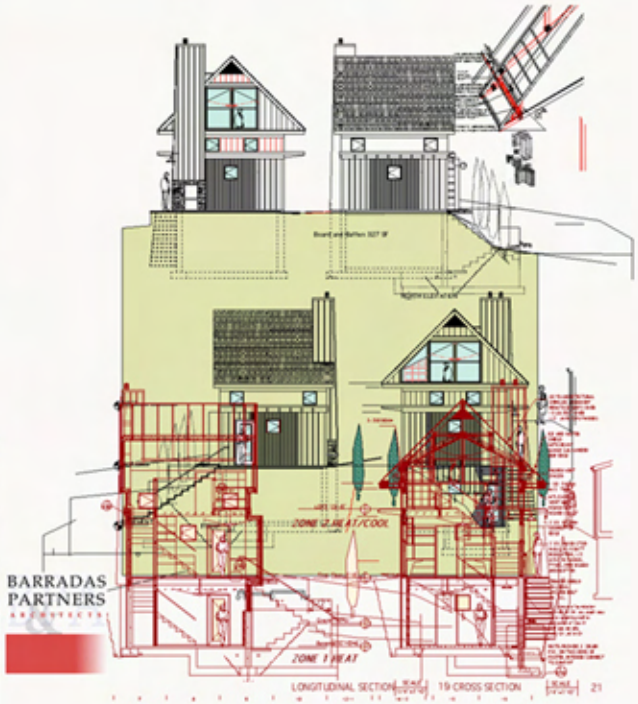

BARRADAS
PARTNERS
ARCHITECTS